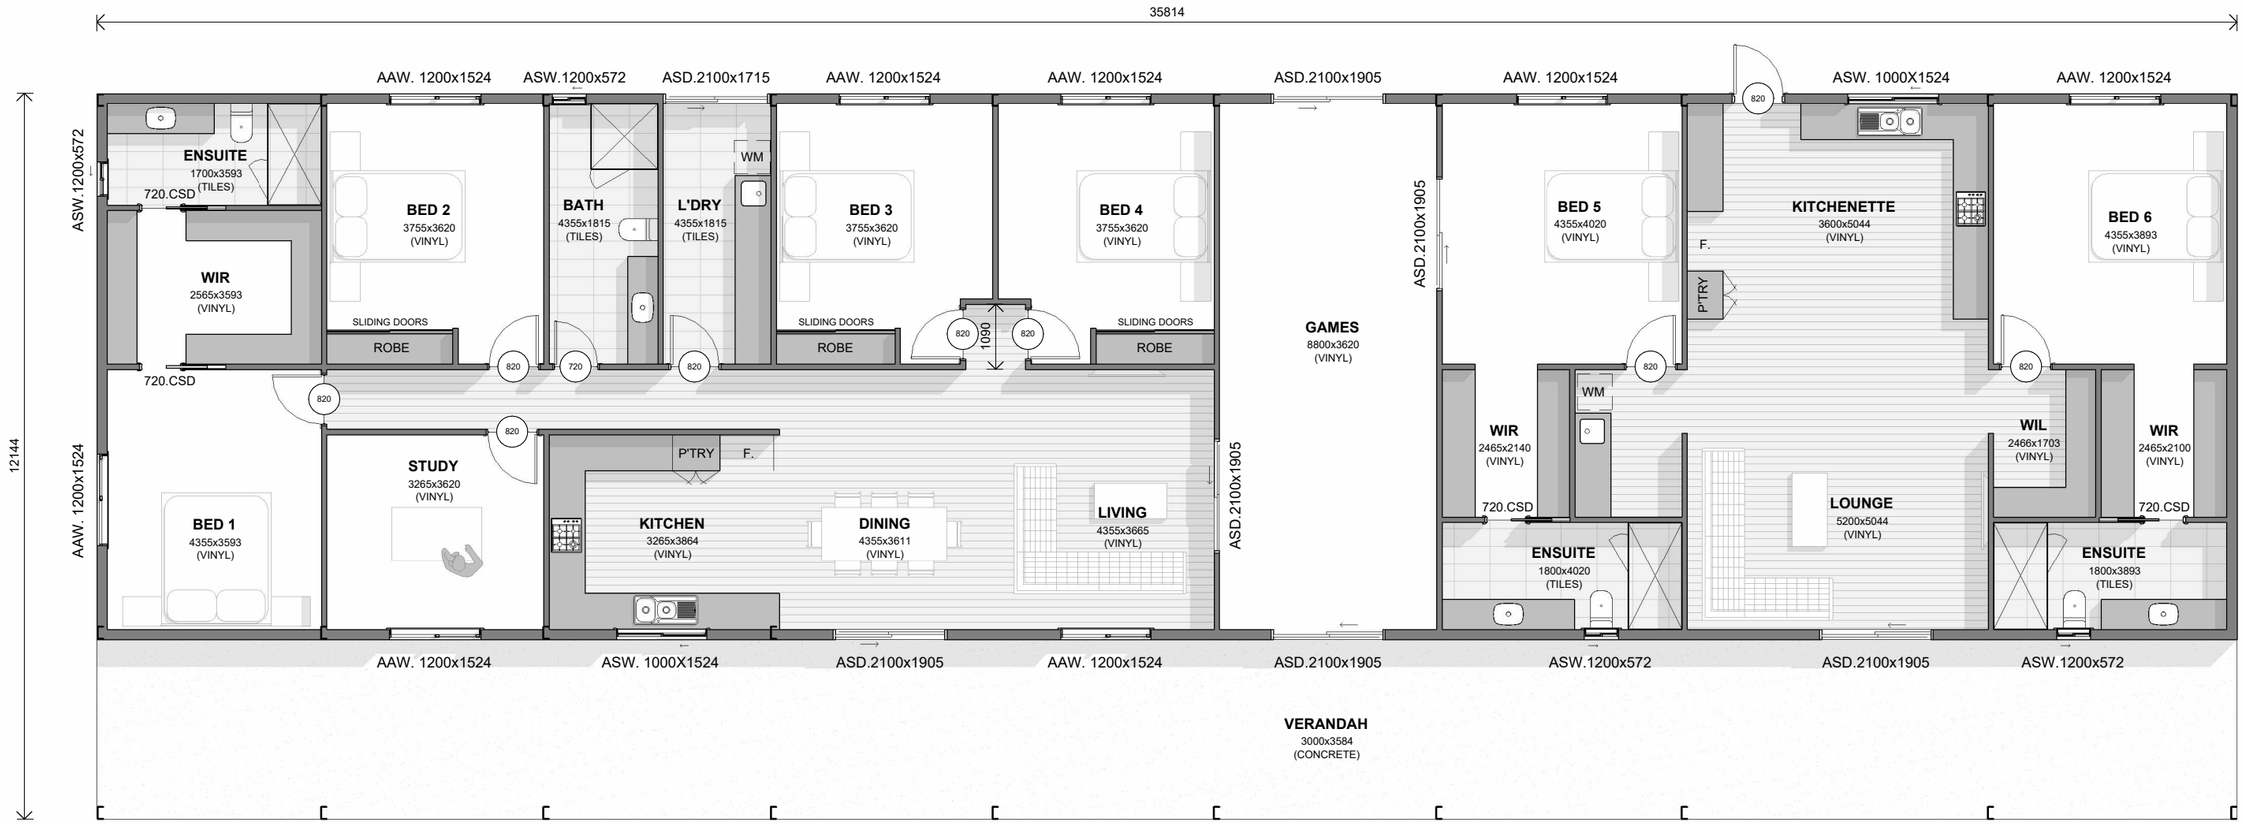


FLOOR PLAN

scale 1 : 100

SHED HOMES WA
ADMIN@SHEDHOMESWA.COM.AU
1800 961 080
www.shedhomeswa.com.au

PROJECT
THE ANNIE

SHEET TITLE
PRESENTATION FLOOR PLAN

LOCATION
-

CLIENT
-

THIS PLAN IS PROTECTED BY COPYRIGHT © NO PART OF THIS PLAN CAN BE COPIED, MODIFIED, REPRODUCED, USED FOR DISPLAY OR MARKETING PURPOSES WITHOUT THE WRITTEN CONSENT OF SHED HOMES WA. DO NOT SCALE OFF DRAWINGS.

STATUS
CONCEPT

ISSUE
A

DRAWN
-

DESIGN
-

DRAWING NO.
-

SHEET NO.
02