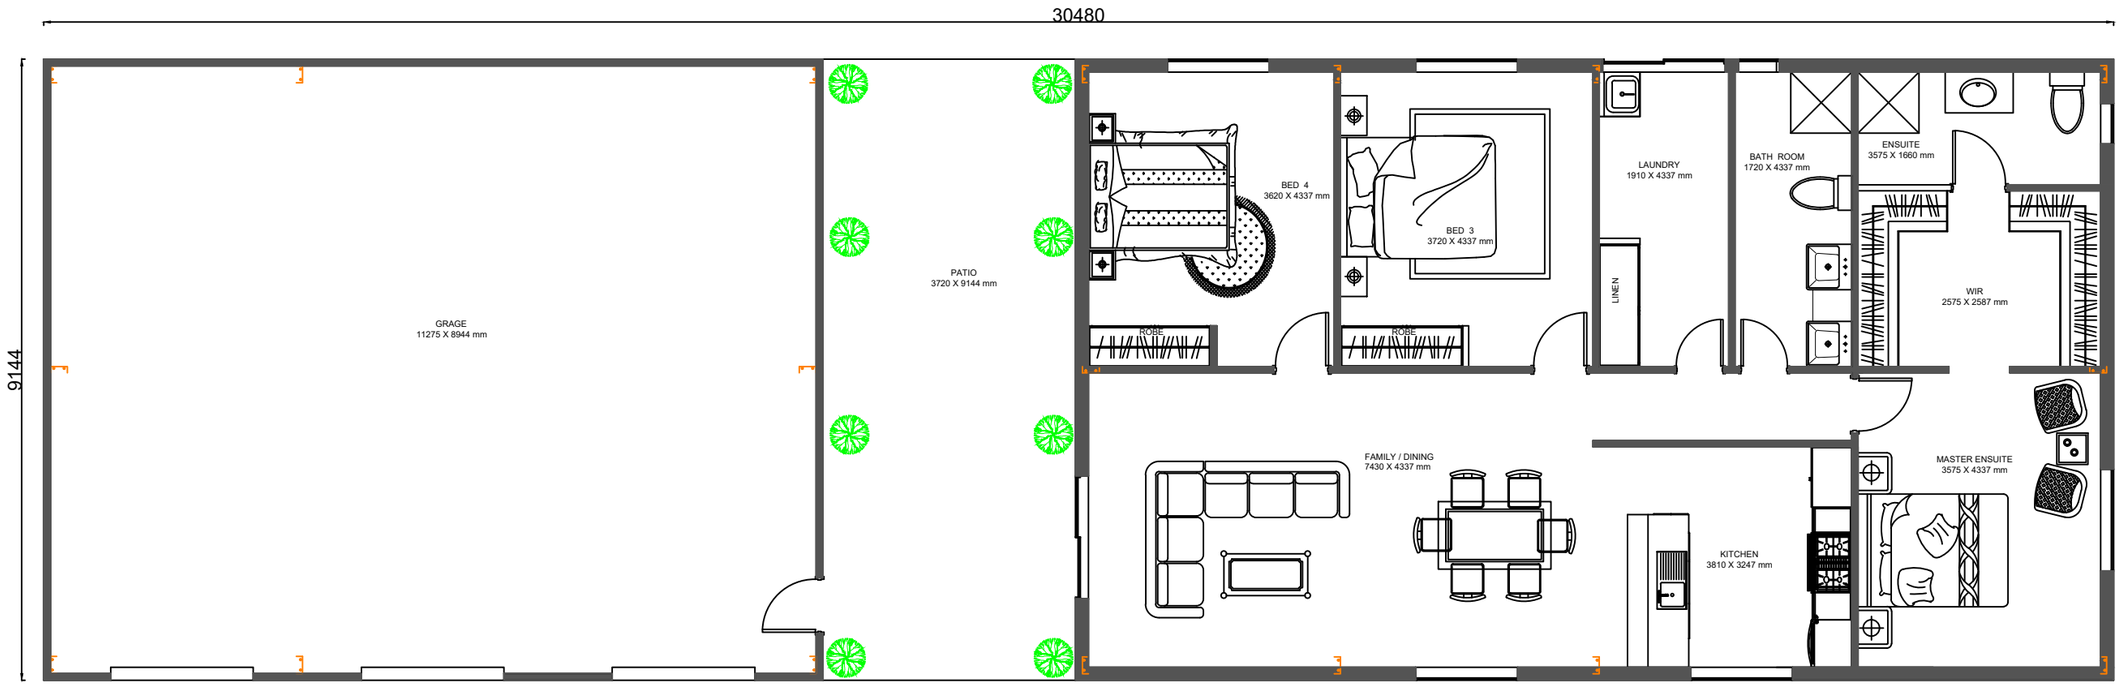

LIVING AREA 174.6 Sq.m
TOTAL AREA 278.7 Sq.m
PATIO AREA 30.01 Sq.m

SHED HOMES WA.
350 Douglas Rd, Chidlow, WA 6556
MOBILE 0403332220
Email admin@shedhomeswa.com.au

CONSTRUCTION

FLOOR PLAN

CLIENT :

DRAWN

DATE DEC 2

SCALE

JOB NUMBER

SHEET No